Not shown to scale

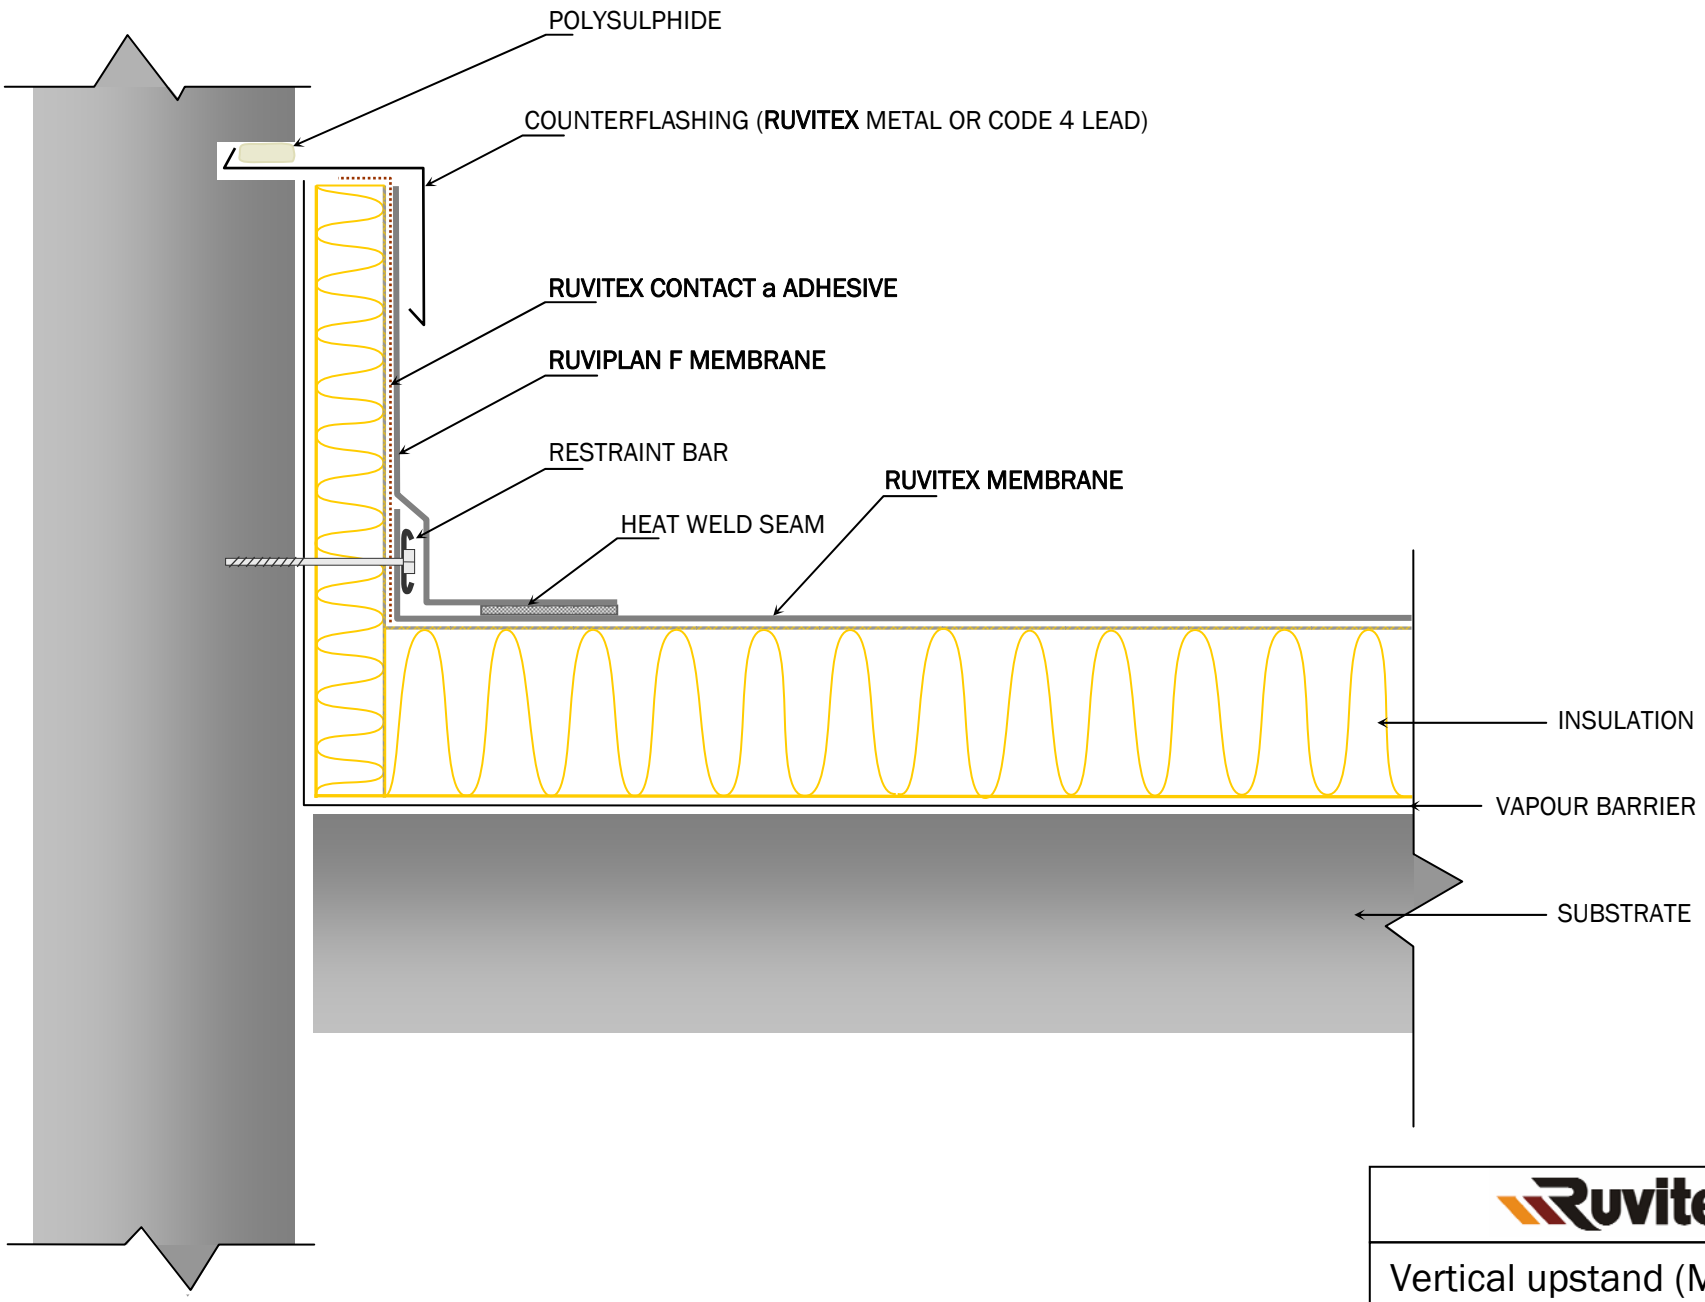

NB: Details are project dependant and may vary from those shown here

Ruvitex	
Vertical upstand (Mech fix)	
Rev 01 11	15/12/11